LEDGER M AEC

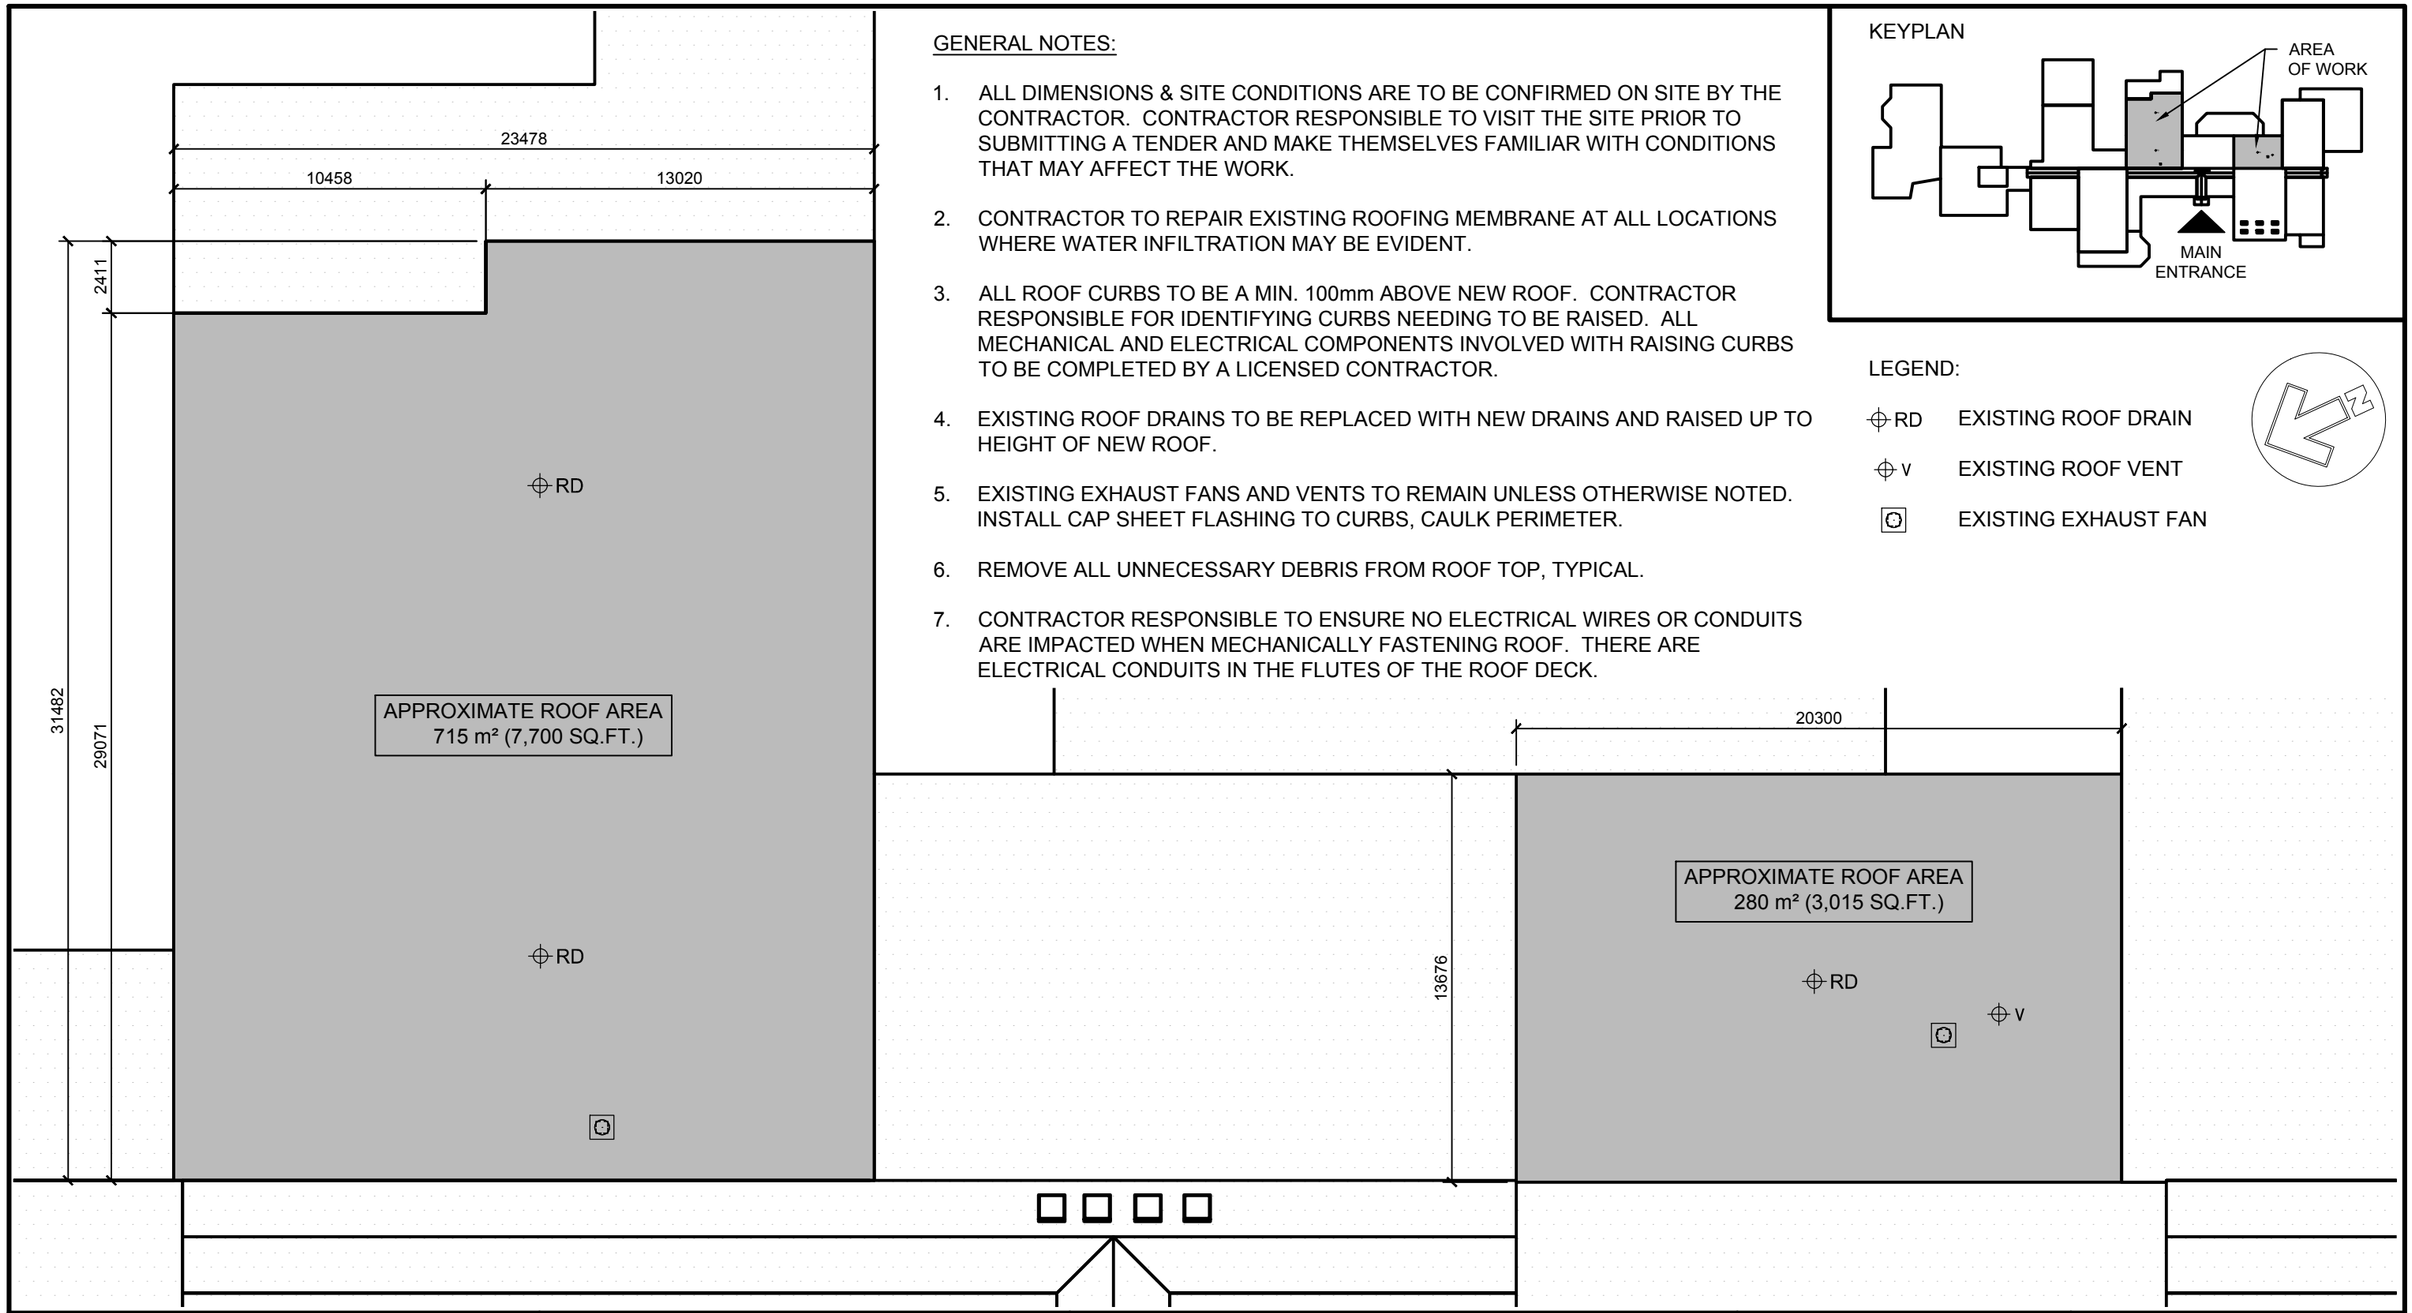

GENERAL NOTES:

1. ALL DIMENSIONS & SITE CONDITIONS ARE TO BE CONFIRMED ON SITE BY THE CONTRACTOR. CONTRACTOR RESPONSIBLE TO VISIT THE SITE PRIOR TO SUBMITTING A TENDER AND MAKE THEMSELVES FAMILIAR WITH CONDITIONS THAT MAY AFFECT THE WORK.
2. CONTRACTOR TO REPAIR EXISTING ROOFING MEMBRANE AT ALL LOCATIONS WHERE WATER INFILTRATION MAY BE EVIDENT.
3. ALL ROOF CURBS TO BE A MIN. 100mm ABOVE NEW ROOF. CONTRACTOR RESPONSIBLE FOR IDENTIFYING CURBS NEEDING TO BE RAISED. ALL MECHANICAL AND ELECTRICAL COMPONENTS INVOLVED WITH RAISING CURBS TO BE COMPLETED BY A LICENSED CONTRACTOR.
4. EXISTING ROOF DRAINS TO BE REPLACED WITH NEW DRAINS AND RAISED UP TO HEIGHT OF NEW ROOF.
5. EXISTING EXHAUST FANS AND VENTS TO REMAIN UNLESS OTHERWISE NOTED. INSTALL CAP SHEET FLASHING TO CURBS, CAULK PERIMETER.
6. REMOVE ALL UNNECESSARY DEBRIS FROM ROOF TOP, TYPICAL.
7. CONTRACTOR RESPONSIBLE TO ENSURE NO ELECTRICAL WIRES OR CONDUITS ARE IMPACTED WHEN MECHANICALLY FASTENING ROOF. THERE ARE ELECTRICAL CONDUITS IN THE FLUTES OF THE ROOF DECK.

KEYPLAN

LEGEND:

RD EXISTING ROOF DRAIN

V EXISTING ROOF VENT

EXISTING EXHAUST FAN

G:\TIE BLDG ASSET\160 ECOLE FRANCOIS BUOTE\20063 PARTIAL ROOF REPLACEMENT\04 PLANS & DRAWINGS\TIE DWGS\DWG\160 - 20063 ECOLE FRANCOIS-BUOTE PARTIAL ROOF REPLACEMENT.DWG

Prince Edward Island CANADA

Transportation, Infrastructure and Energy

Tel 902 368 5100
Fax 902 569 0590
http://www.gov.pe.ca/

PO Box 2000
Charlottetown
Prince Edward Island
Canada C1A 7N8

ISSUED FOR TENDER
August 27, 2020 by RPM

A = Detail #
BB = Sheet # (Where Detail Required)
CC = Sheet # (Where Detailed)

Project Title : *École François-Buote*	Scale : 1:200	Design By : RPM	
	Drawn By : MCO	Date : August, 2020	
Drawing Title : *Partial Roof Replacement*	Project No.: *160 - 20063*	Drawing No.: *A1* of *2*	

LEDGER M AEC

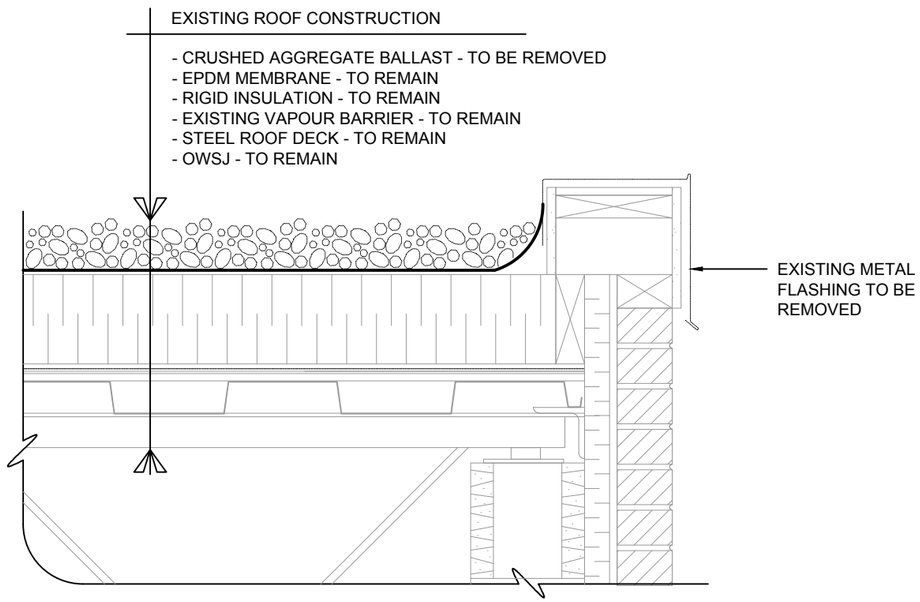

A
A1 A2
EXISTING ROOF @ PAPAPET DETAIL
1:10

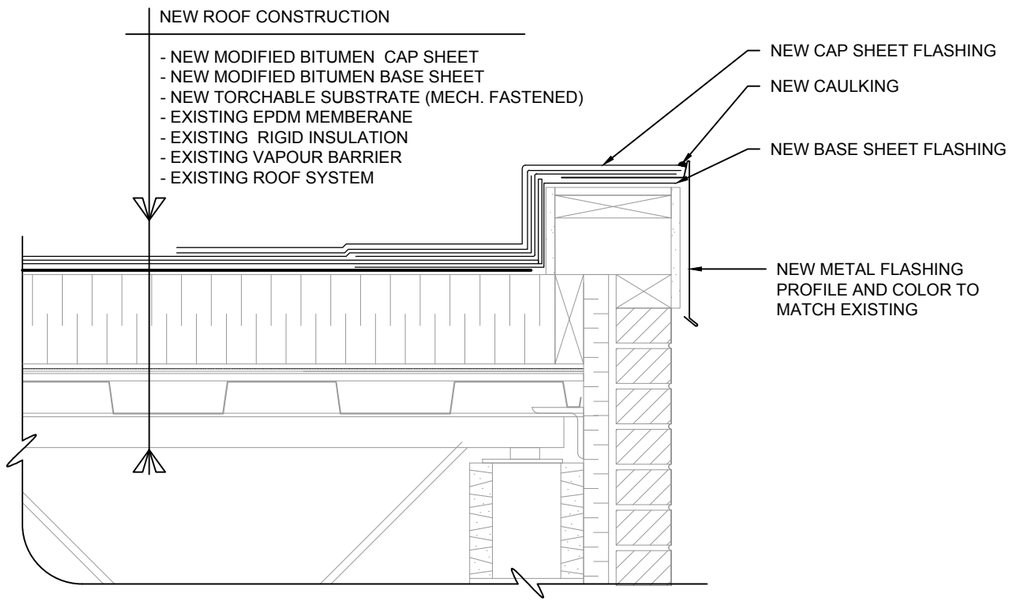

B
A1 A2
NEW ROOF @ PAPAPET DETAIL
1:10

G:\TIE BLDG ASSET\160 ECOLE FRANCOIS BUOTE\20063 PARTIAL ROOF REPLACEMENT\04 PLANS & DRAWINGS\TIE DWGS\DWG\160 - 20063 ECOLE FRANCOIS-BUOTE PARTIAL ROOF REPLACEMENT.DWG

Prince Edward Island CANADA

Transportation, Infrastructure and Energy

Tel 902 368 5100
Fax 902 569 0590
http://www.gov.pe.ca/

PO Box 2000
Charlottetown
Prince Edward Island
Canada C1A 7N8

ISSUED FOR TENDER
August 27, 2020 by RPM

A
BB CC
A = Detail #
BB = Sheet # (Where Detail Required)
CC = Sheet # (Where Detailed)

Project Title : *École François-Buote*	Scale : 1:200	Design By : RPM	
	Drawn By : MCO	Date : August, 2020	
Drawing Title : *Partial Roof Replacement*	Project No.: *160 - 20063*	Drawing No.: *A2* of *2*	