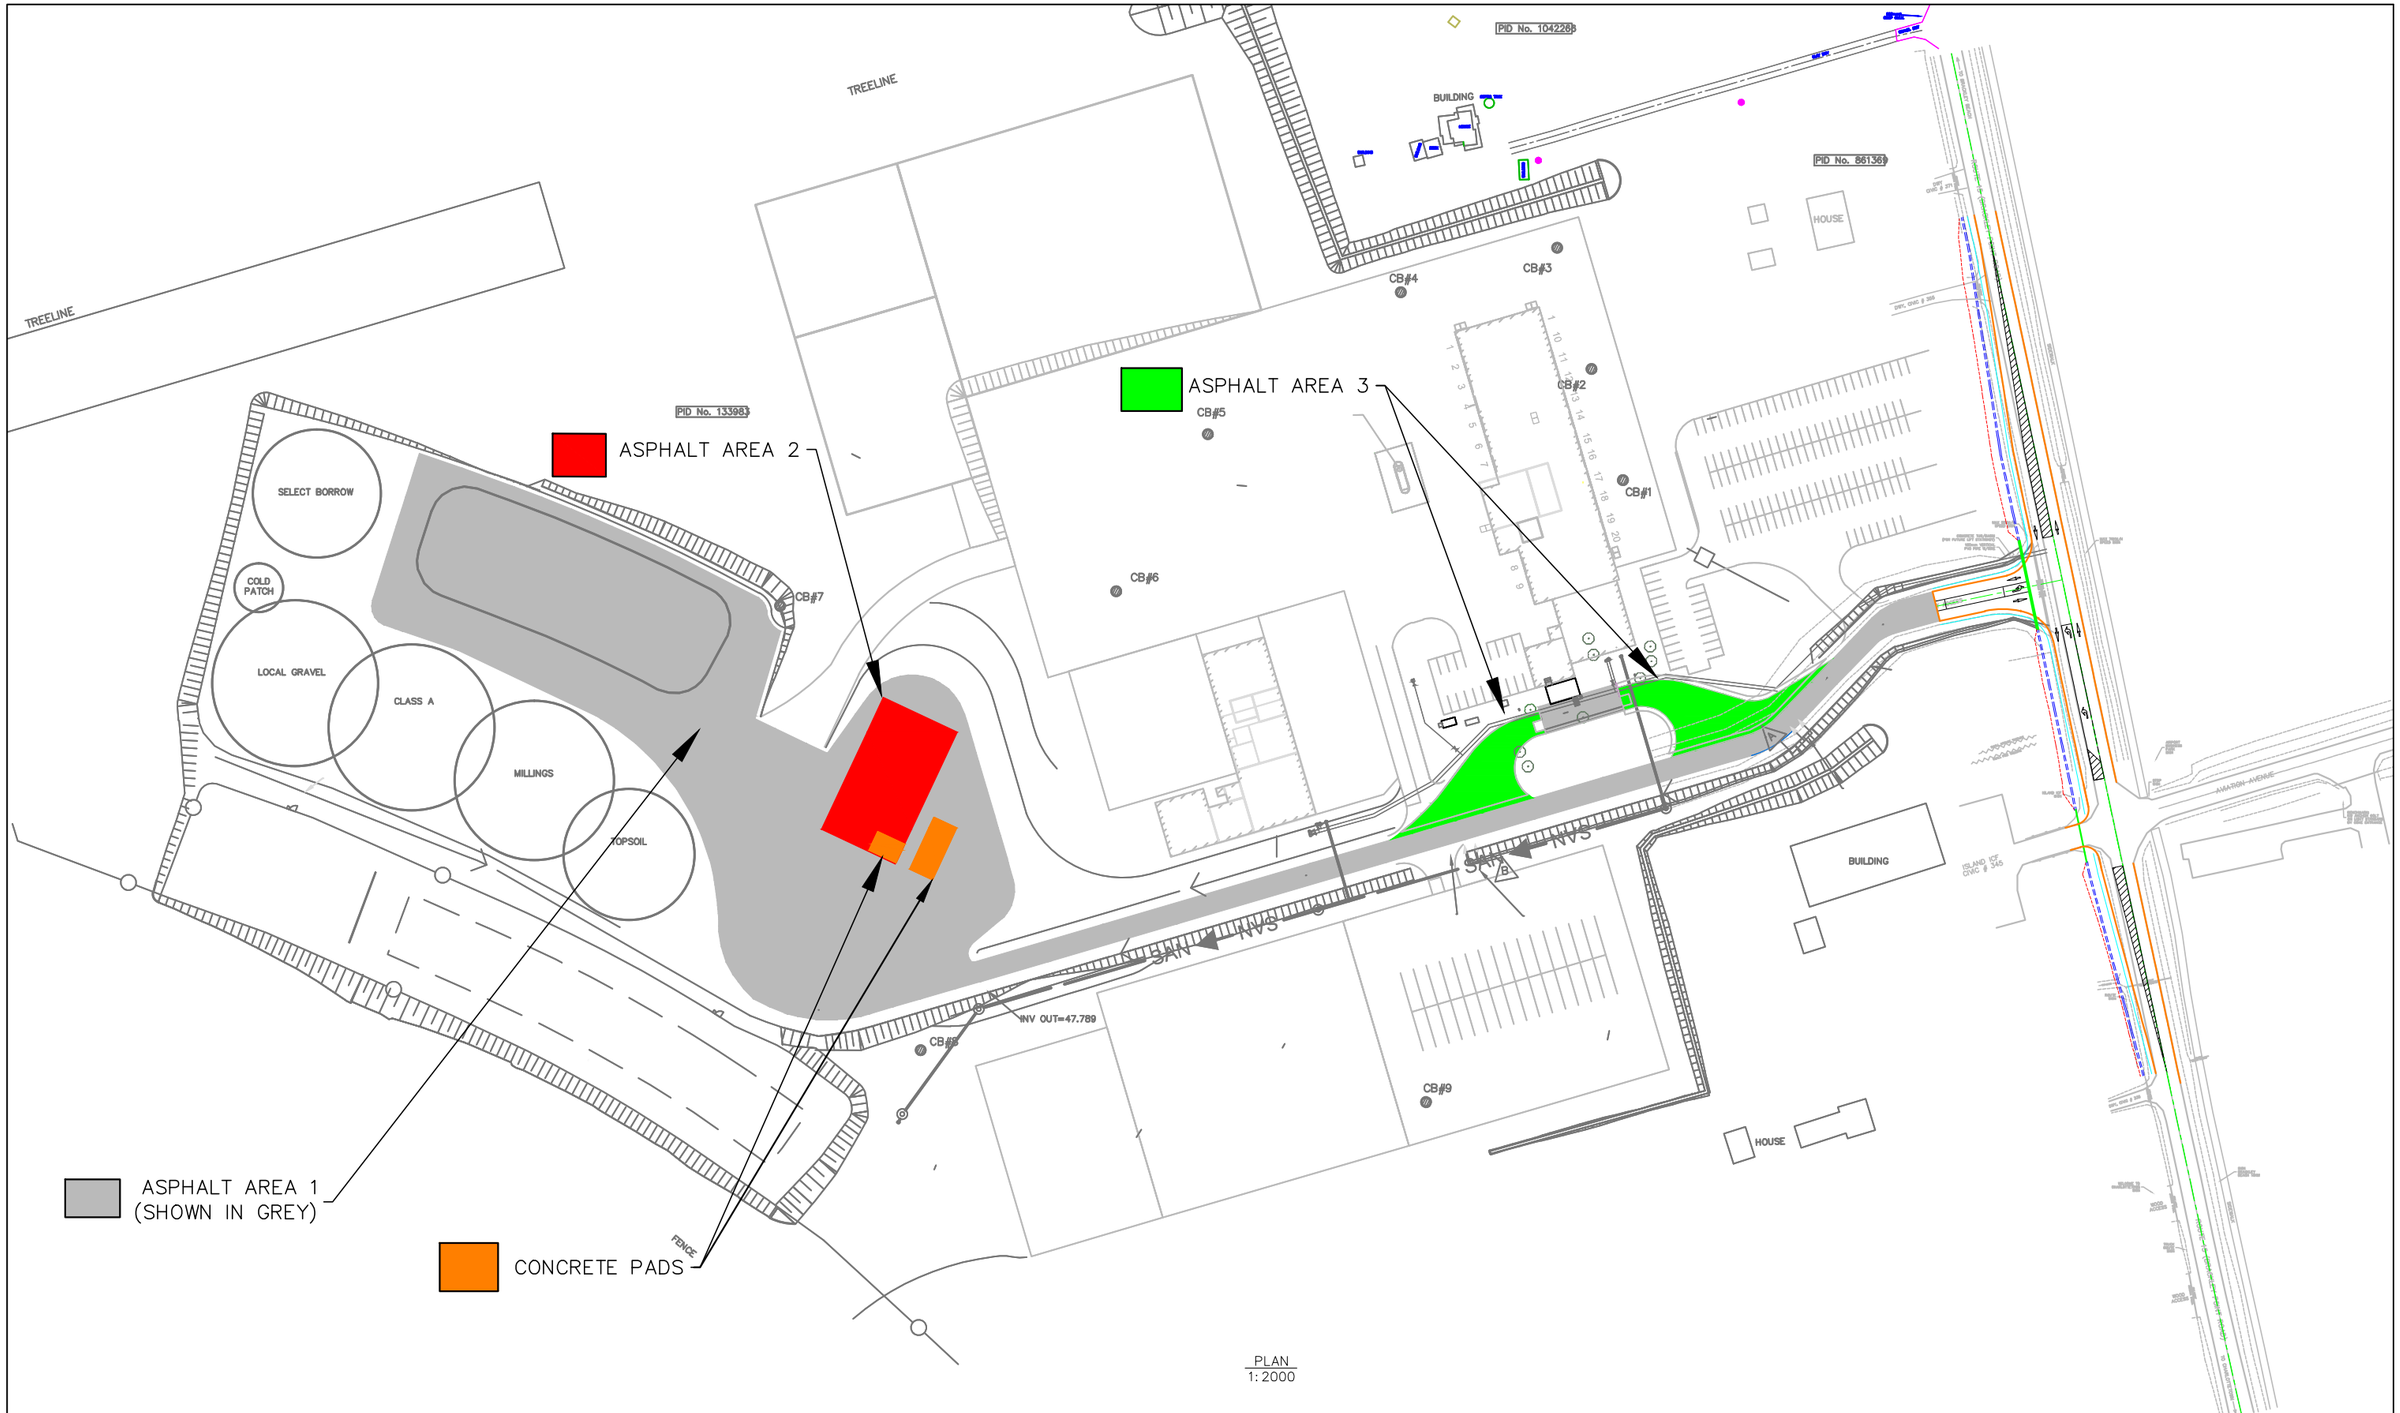

PLAN
1:2000

Prince Edward Island CANADA
DEPT OF TRANSPORTATION, INFRASTRUCTURE, AND ENERGY
Tel 902 368 5100
Fax 902 368 5395
http://www.gov.pe.ca/
PO Box 2000
Charlottetown
Prince Edward Island
Canada C1A 7N8

NOTES: ALL WORK SHALL BE CONDUCTED IN ACCORDANCE WITH T.I.E.'s STANDARD SPECIFICATIONS AND ENVIRONMENTAL PROTECTION PLAN (EPP)
MAINTAIN ENVIRONMENTAL CONTROLS UNTIL VEGETATION HAS ESTABLISHED OR AS INSTRUCTED ON SITE
ALL DRIVEWAY CULVERTS AND SIDE SLOPES SHALL BE MIN. 3H:1V

SURVEY BY:	T.I.E.	SCALE:	AS NOTED	No.	REVISIONS	DATE		QUEEN'S COUNTY HIGHWAYS DEPOT SITE
DRAWN BY:	T.I.E.	DATE:	JULY 2015	1	ISSUED FOR TENDER	JULY 2015		
APPROVED BY:		DATE:					COUNTY:	QUEENS CONTROL SECTION: 01501
PROJECT No.:	2015040	FILE No.:					STATIONING:	