G:\TIE BLDG ASSET\2290 CORRECTIONAL CENTRE (SLEEPY HOLLOW)\20013 SECURITY SCREEN REPLACEMENT\04 PLANS & DRAWINGS\2290-20013 SECURITY SCREEN REPLACEMENT .DWG

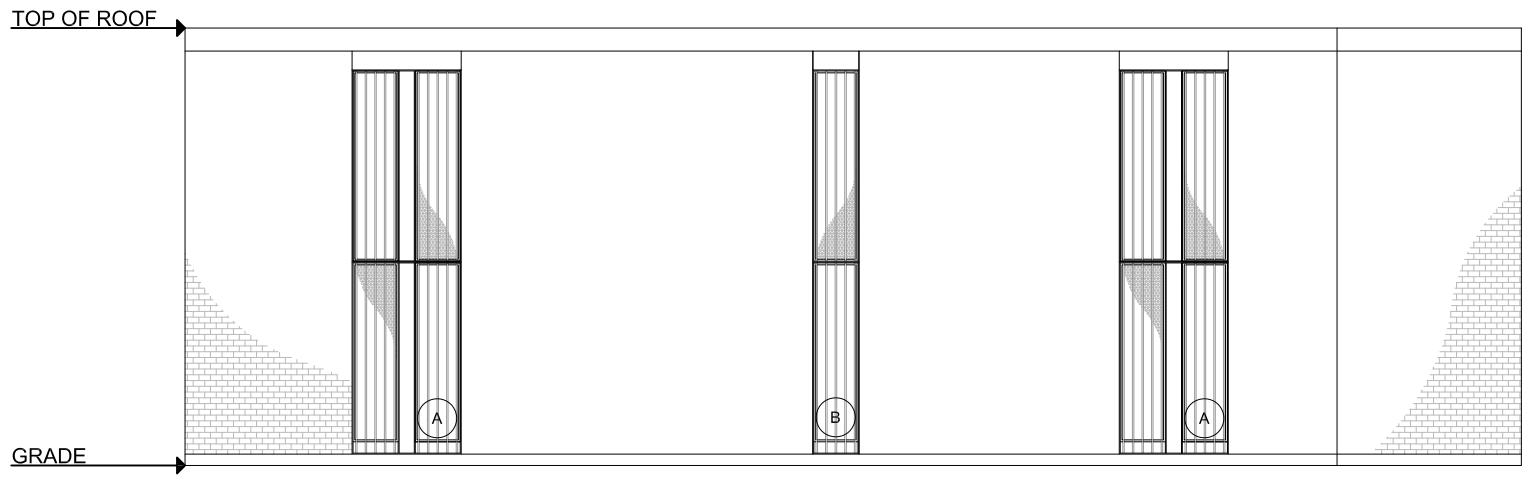

1 A1 A1 TYPICAL ELEVATION
1:100

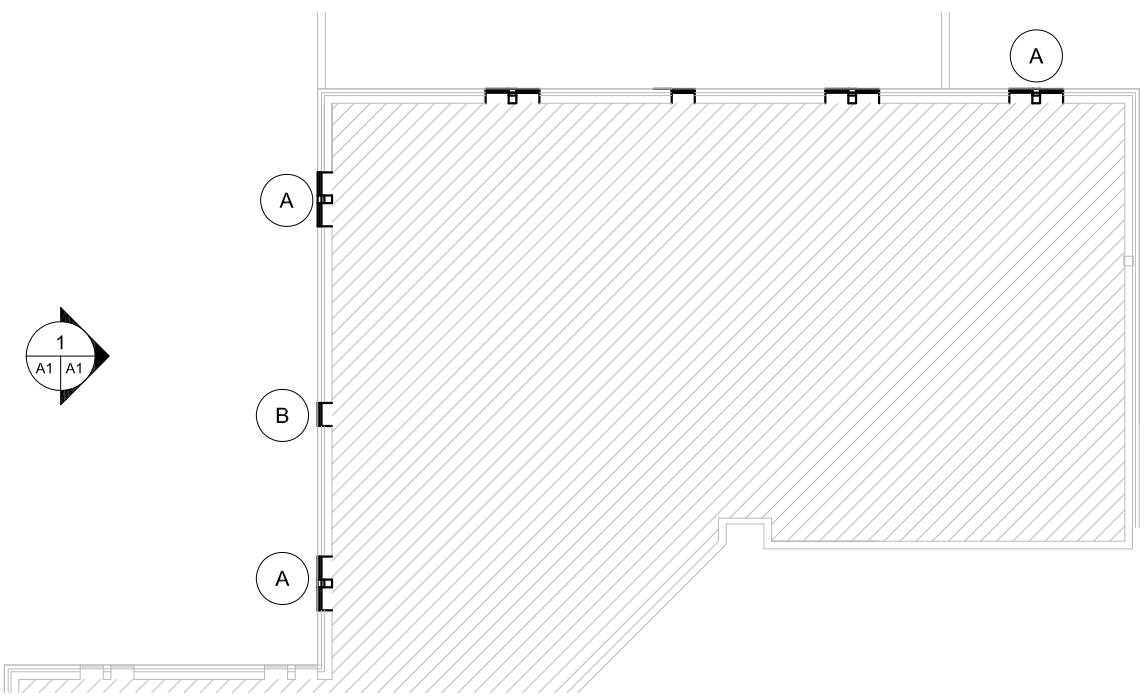

2 A1 A1 Floor Plan
1:200

TYPE	QUANTITY
A	3
B	1

WINDOW LEGEND

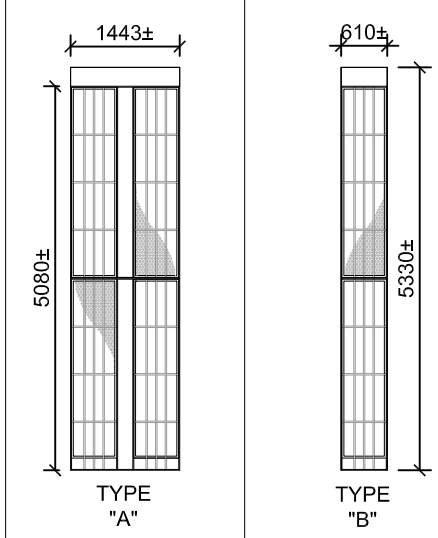

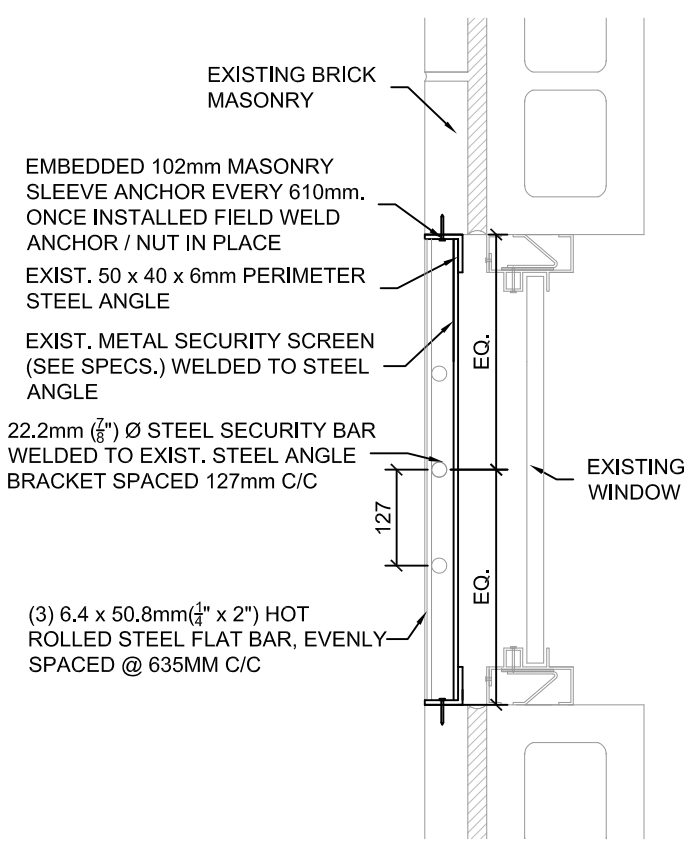

3 A1 A1 Security Screen Detail (TYP)
1:10

GENERAL NOTES:

1. ALL MEASUREMENTS AND SITE CONDITIONS ARE TO BE CONFIRMED ON SITE BY THE CONTRACTOR. CONTRACTOR IS RESPONSIBLE TO VISIT THE SITE PRIOR TO SUBMITTING A TENDER AND MAKE THEMSELVES FAMILIAR WITH CONDITIONS THAT MAY AFFECT THE WORK.
2. REMOVAL AND DISPOSAL OF DEMOLISHED MATERIALS TO BE IN ACCORDANCE WITH AUTHORITIES HAVING JURISDICTION.
3. THESE DRAWINGS ARE TO BE READ IN CONJUNCTION WITH THE SPECIFICATIONS AND GENERAL CONTRACTUAL CONDITIONS.
4. CONTRACTOR RESPONSIBLE TO MAKE GOOD ALL AREAS AFFECTED UNDER THIS CONTRACT BACK TO ITS ORIGINAL CONDITION.
5. ALL WORK SHALL CONFORM TO THE NATIONAL PLUMBING CODE AND ELECTRICAL CODE, NBCC, LATEST EDITIONS AND TO THE AUTHORITY HAVING JURISDICTION.
6. FIELD WELD SECURITY SCREENS TOGETHER @ MIDPOINT LOCATION (TYP).

ISSUED FOR TENDER
6/04/2020

Prince Edward Island CANADA
Transportation, Infrastructure and Energy
Tel 902 368 5100
Fax 902 569 0590
http://www.gov.pe.ca/
PO Box 2000
Charlottetown
Prince Edward Island
Canada C1A 7N8

Project Title : *Security Screen Replacement*

Drawing Title : *Floor Plan & Detail*

Scale : AS NOTED	Design By : TIE
Drawn By : EAC	Date : June 4th, 2020
Project No.: *2290 - 20013*	Drawing No.: *1 of 1*